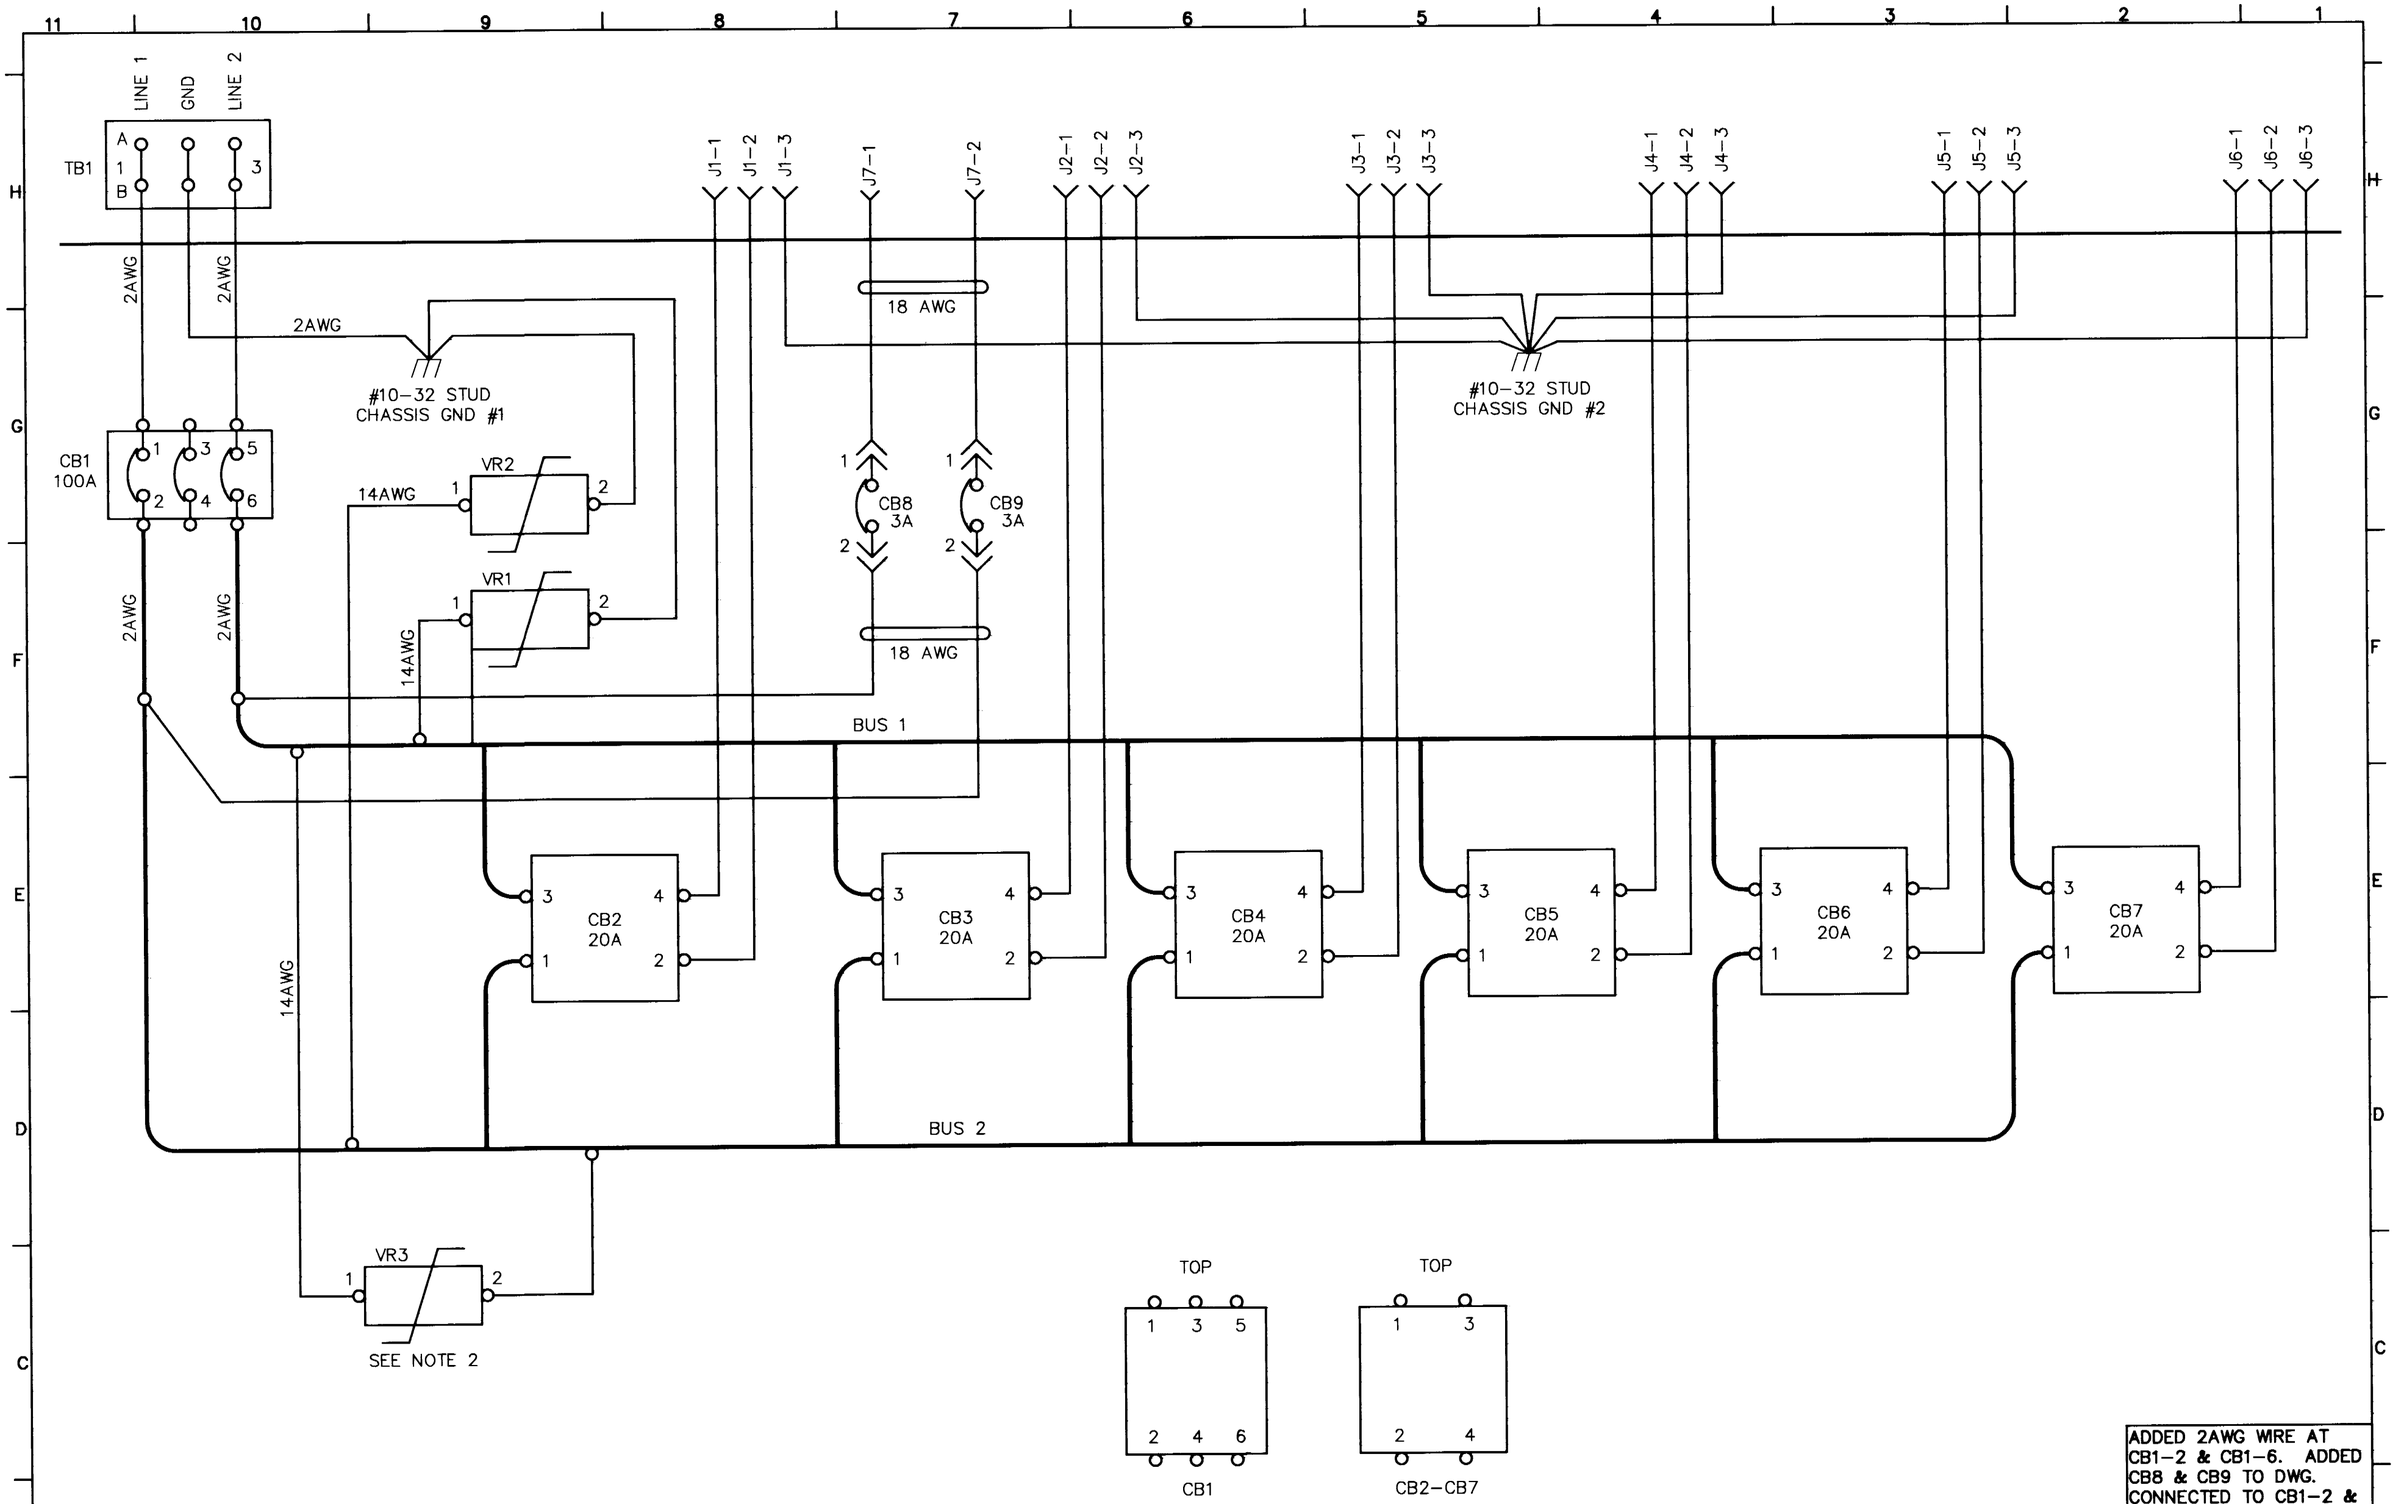

NOTES:

1) ALL WIRE IS 12 AWG UNLESS OTHERWISE NOTED.

2) VR3 MOUNTED ON BUS BAR.

REV	ECN	DATE	APV
1	9331	2/10/98	LRT

ADDED 2AWG WIRE AT CB1-2 & CB1-6. ADDED CB8 & CB9 TO DWG. CONNECTED TO CB1-2 & CB1-6. (MAS)

ITS CORPORATION

THIS PRINT IS THE PROPERTY OF ITS CORP. IT SHALL NOT BE COPIED WITHOUT PERMISSION.

MATERIAL: -----

FINISH: -----

TITLE: I/C, AC DISTRIBUTION, 5KW AMPLIFIER ASSEMBLY

DWN	DD	5/23/96	DWG. NO.	REV
CHK	JAG	5/29/96	1245-8300	1
REL	JAG	5/29/96	C	SCALE --- SHEET 1 OF 1

Sat Feb 07 12:14:37 1998